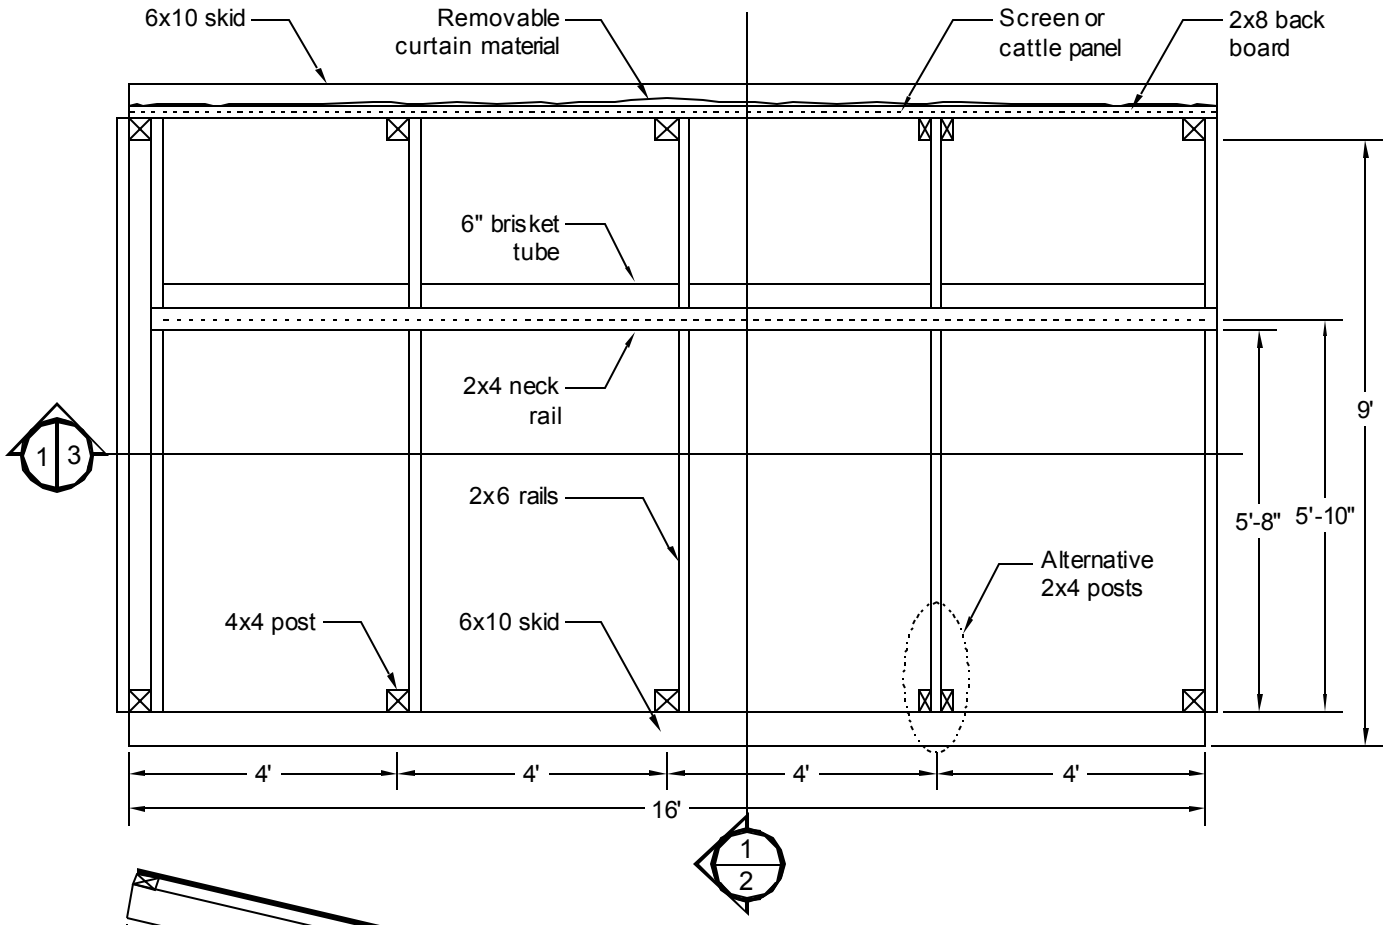

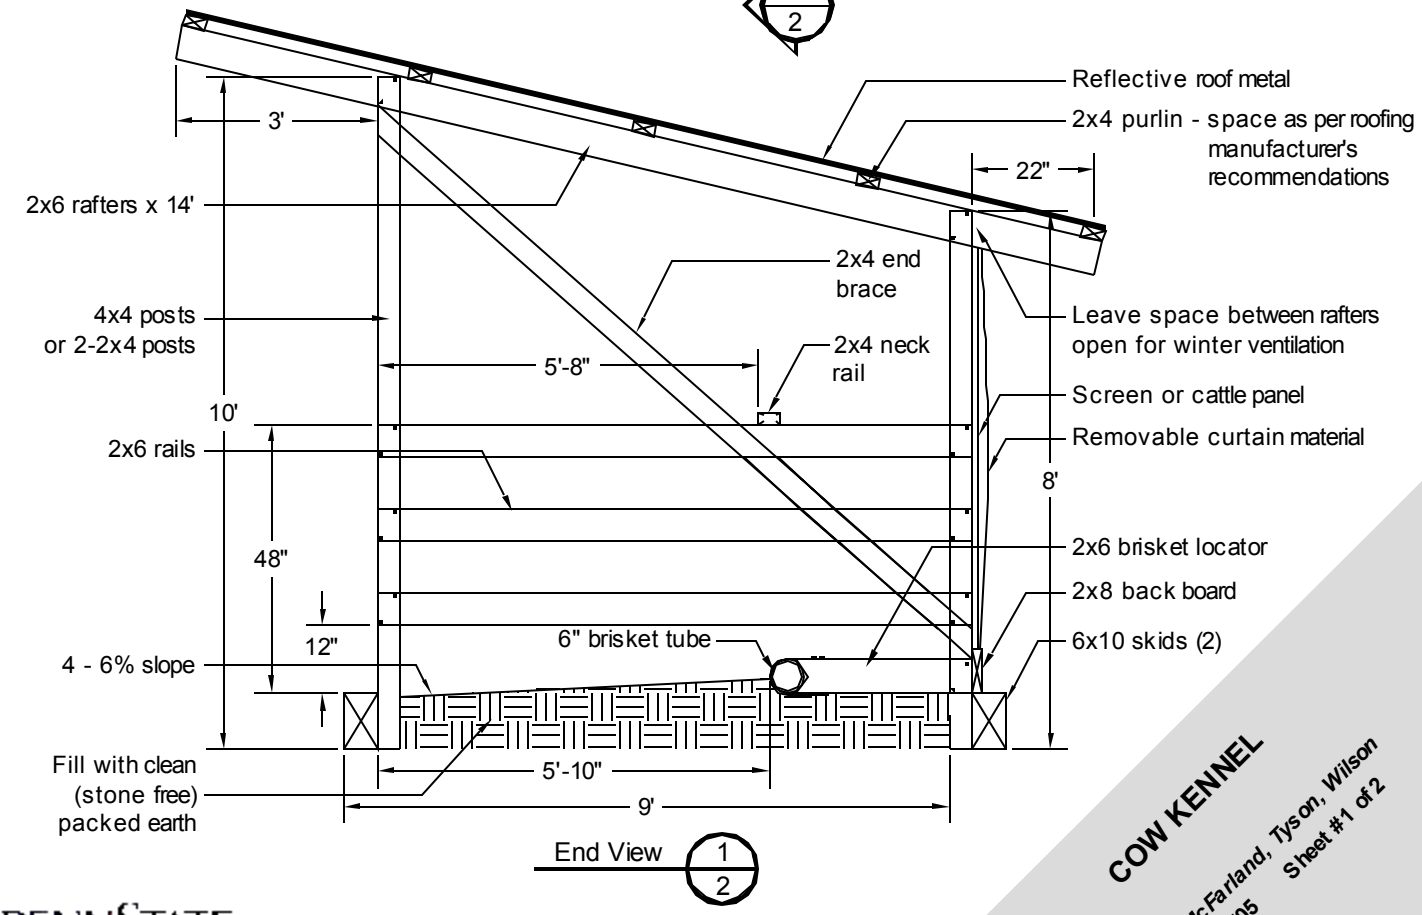

PENNSTATE AGRICULTURAL & BIOLOGICAL ENGINEERING

Cooperative Extension

www.abe.psu.edu

COW KENNEL

Graves, McFarland, Tyson, Wilson

Date: 11/29/05

Sheet #1 of 2

No. DIP 251

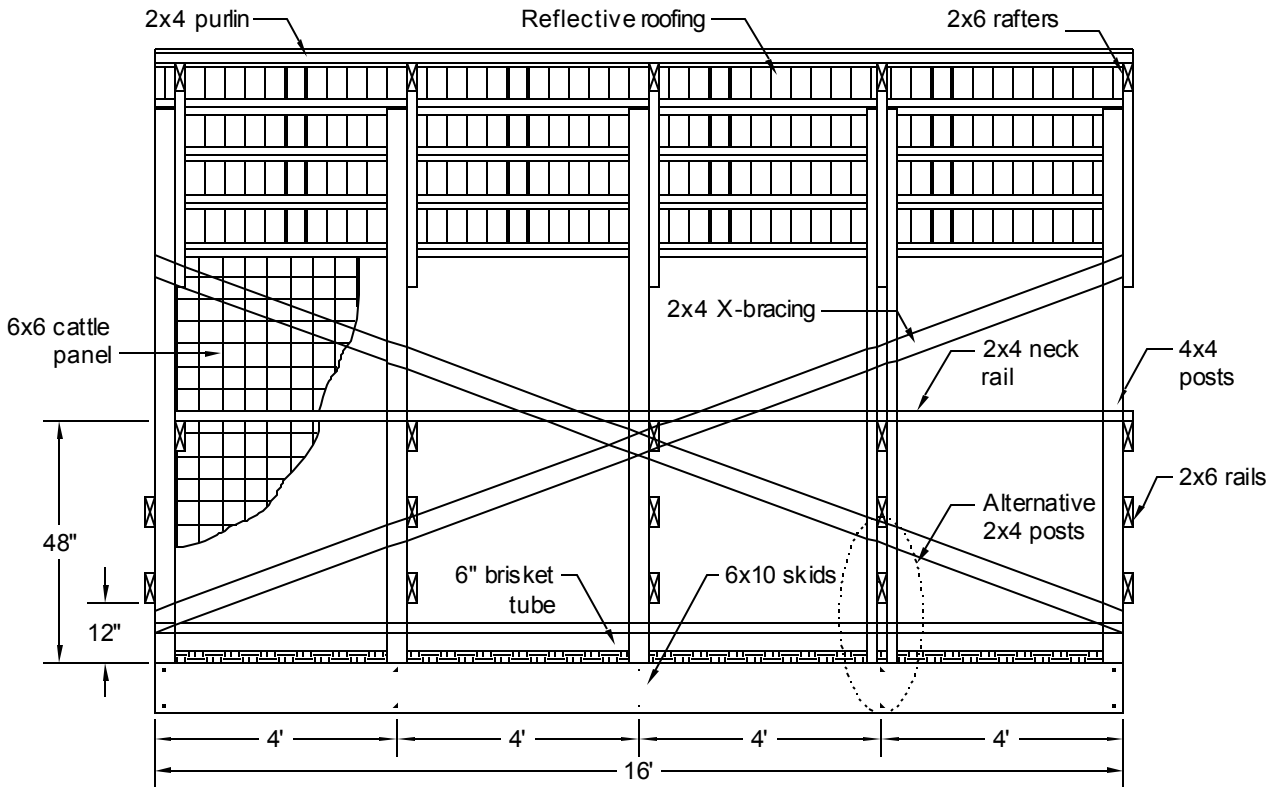

Vary length of building to suit stall number and width

Front View 1/3

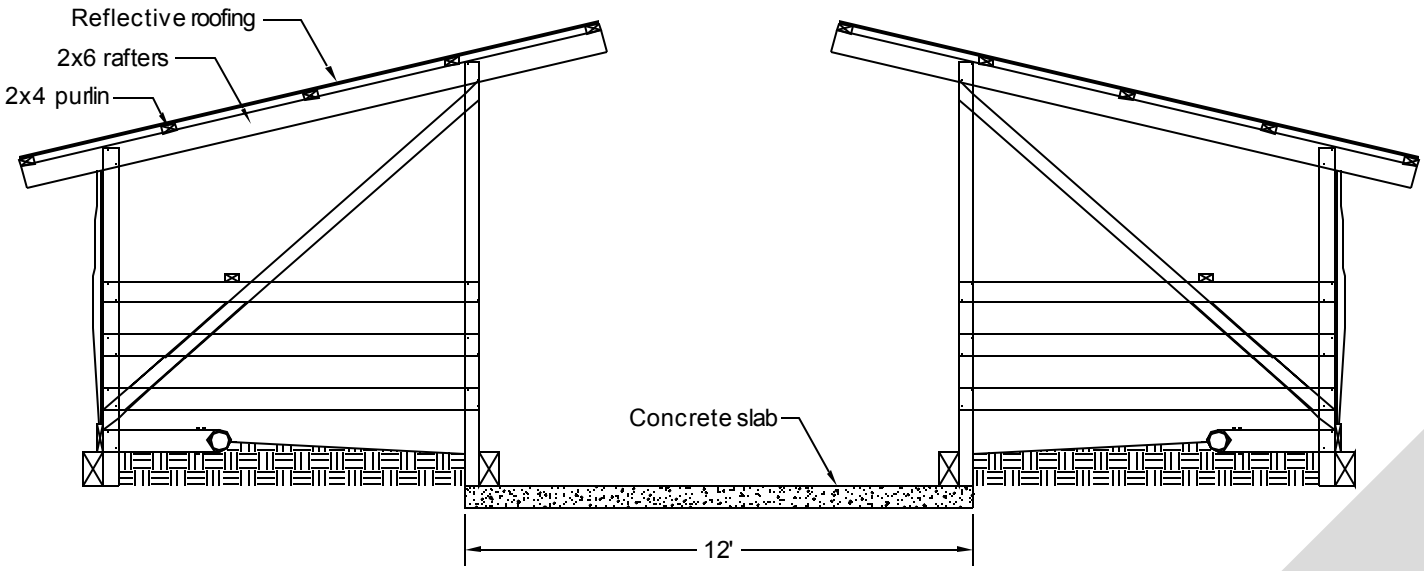

Temporary Cow Kennel Building 1/4
End View

Notes :

- See DIP 821 Cow Freestall (Cubicle), Types and Details for suggested freestall dimensions.
- Anchor building down in exposed, windy locations.

COW KENNEL

Graves, McFarland, Tyson, Wilson
Date: 11/29/05
Sheet #2 of 2

PENNSTATE **AGRICULTURAL & BIOLOGICAL ENGINEERING**

Cooperative Extension
www.abe.psu.edu

No. DIP 251